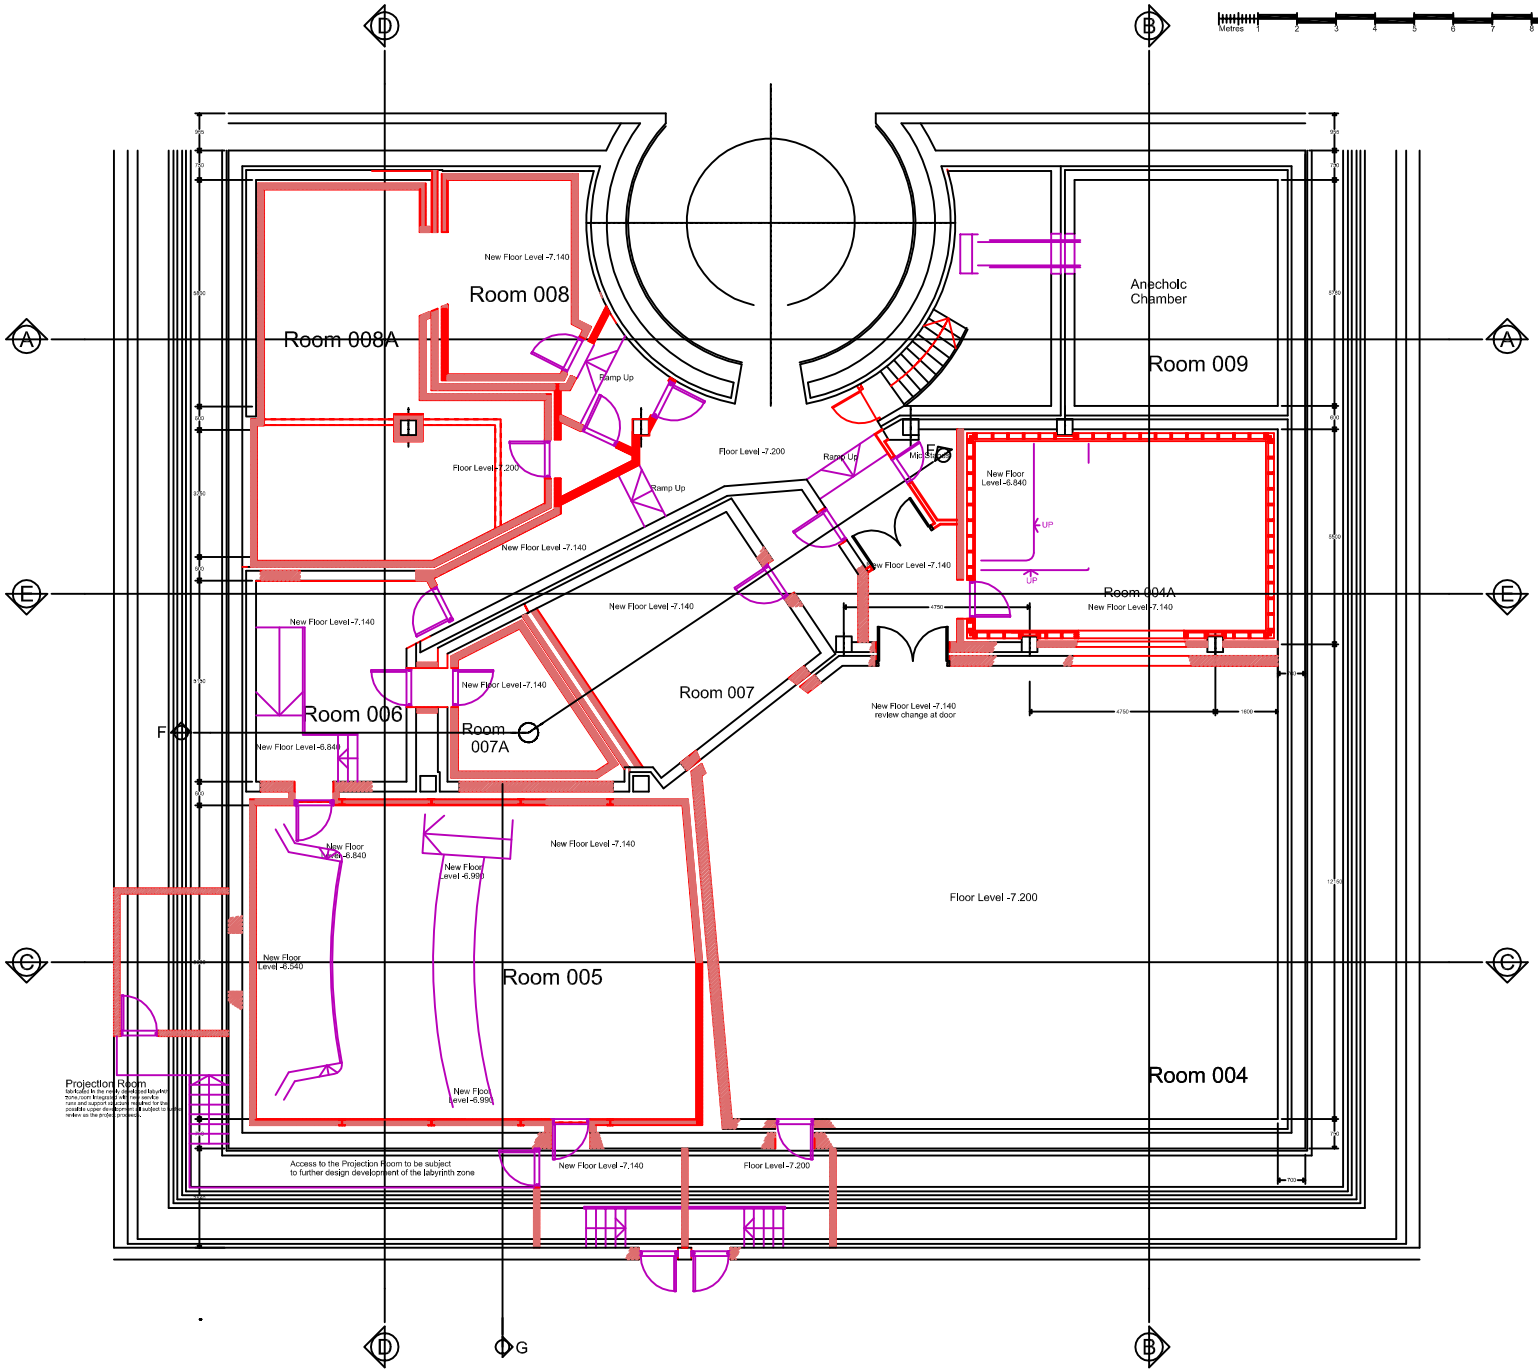

Rev A.. 16/12/13.. Design revisions for Phase Two release.

Rev B.. 15/02/14.. Phase Two General Revisions

This design and drawing is the exclusive property of White Mark Limited and is subject to confidential information. Copyright is reserved. This drawing shall not be used for any purpose nor may it be copied or loaned without our written permission and upon request it must be returned immediately.

Please note this drawing must be read in accordance with the specification and any other related drawings.

Do not scale from this drawing, check and verify. White Mark Limited of any incorrect dimensions.

White Mark Limited
Bredfield Lodge,
Woodbridge, Suffolk
IP12 1JB, England.
Tel: +44 (0)8700 757767
Fax: +44 (0)1394 385655
E-mail: info@whitemark.com

Project: Fryderyk Chopin University of Music, Warsaw

Title: Proposed Plan of Level -2 (Pozion)

Project No: 2755

Drawing No: 04

Revision: B

Scale: 1:50 @ A0

Date: Nov 2013